FilmL.A., Inc.
6255 W Sunset Blvd, 12th Floor
Hollywood, CA 90028
t: (213)977-8600 - f: (213)977-8601
www.filmla.com

Summary Information

Permit No: F00146921-A **Type of Permit:** FILMING **Release Date:** 01/14/2019

Production Company PRIMARY ELEMENTS

Insured Company Name PRIMARY ELEMENTS
Contact Phone No. 1 310-922-1946
Contact Phone No. 2
Fax
Address 5103 GLORIA AVE
ENCINO, California 91436

Production Title I AM WOMAN

Type of Production Feature

Producer Tara Saxon

Director Unjoo Moon

1st AD N/A N/A

Production Manager Mike Suzuki

FilmL.A. Coordinator CJ Leavens

Location Manager Jeff Mc Spadden
Primary Phone Mobile - 619-871-7873
Secondary Phone Office - 310-922-1946

Location Assistant N/A N/A
Primary Phone Mobile - 000-000-0000
Secondary Phone

Fees

Posting 300	$69.00
Posting 900	$207.00
Notification Charge	$170.00
LA CITY LANE AND STREET CLOSURE FEE	$312.00
FILMLA NON-REFUNDABLE FILM PERMIT RIDER FEE	$109.00
LA CITY FIRE SAFETY OFFICER	$1,445.00

Total Permit Fee $2,312.00

Number of Locations 1

NOT A PERMIT

FilmL.A., Inc.
6255 W Sunset Blvd, 12th Floor
Hollywood, CA 90028
t: (213)977-8600 - f: (213)977-8601
www.filmla.com

Summary Information — Location

Permit Number	F00146921-A	**Location Manager**	Jeff Mc Spadden
Production Company	PRIMARY ELEMENTS	Primary Phone	Mobile - 619-871-7873
Insured Company	PRIMARY ELEMENTS	Secondary Phone	Office - 310-922-1946
Production Title	I AM WOMAN		

Location Address 1750 Vine St, Los Angeles, CA, 90028

Location Type Office Building

Location Description LA CITY/CAPITOL RECORDS

Film Dates 1/15/2019 - 1/15/2019 04:00 - 20:00 1 day

Open or Closed to the Public Open

Generic Conditions

*Certain service and personnel fees required by jurisdictional agencies are not collected by FilmL.A. Any such fees must be paid directly to the appropriate agency, and a separate invoice will be provided to the permittee.
*LAFD UFSO: Company must contact FilmL.A. for extension of the Uniformed Fire Safety Officers' hours. During normal business hours, UFSO must also inform the LAFD Film desk of the extension.
Community Survey Obtained
Equipment staging and vehicles may park on one side of the street only.
Must Maintain 5' Clearance on Sidewalks/Walkways
Must maintain local/emergency access
No cast or crew parking on area streets
No interference with merchant activity.
No interference with vehicular or pedestrian traffic

Please see attached document Vine St (ES curb) & Yucca St (SS curb) - Primary Element.pdf

Equipment on Location

Type	Quantity
5 or 10 ton trucks	6
Cast/Crew vehicles	53
Catering Truck	1
Cube Trucks	4
Generator	1
Honey Wagons	1
Motor Homes	1
Portable restrooms	1
Vans	3

Personnel on Location

Type	Quantity
Cast	10
Crew	65
LA City UFSO assigned	1

NOT A PERMIT

FilmL.A., Inc.
6255 W Sunset Blvd, 12th Floor
Hollywood, CA 90028
t: (213)977-8600 - f: (213)977-8601
www.filmla.com

Summary Information — Location

Permit Number	F00146921-A	**Location Manager**	Jeff Mc Spadden
Production Company	PRIMARY ELEMENTS	Primary Phone	Mobile - 619-871-7873
Insured Company	PRIMARY ELEMENTS	Secondary Phone	Office - 310-922-1946
Production Title	I AM WOMAN		

Filming Activities Equipment on property; Equipment on sidewalk only.; Interior and exterior dialogue; Interior dialogue scenes inside of lobby, office and exterior dialogue scenes on rooftop.;

Jurisdiction **Political:** Los Angeles City - Council District 13 **Police:** Los Angeles Police Department **Fire:** Los Angeles City

Thomas Guide **Page:** 593 **Grid:** F4

Approvals

LOS ANGELES CITY POLICE DEPARTMENT	Gabriel Aleman
LOS ANGELES CITY FIRE DEPARTMENT - FILM UNIT	Vincent Owens
FILML.A. CLOSURES	Yulizza Ramirez
LOS ANGELES CITY DEPARTMENT OF PUBLIC WORKS	Vanessa Martin

Coordinator Note No parking in front of 1750 Vine St without prior approval.
No parking in handicap spaces.

Coordinator Note UFSO required 1/15 0400-2000 (16 hours)

Coordinator Note Rider A created to release remaining locations.

Parking

Base Camp	**Crew Parking**	1771 Tamarind Ave, Los Angeles, CA, 90028
Location Type : Filming Location	Location Type : Other Location	

Posting "No Parking" signs E/S OF VINE ST, YUCCA ST. - S. FOR 300'
S/S OF YUCCA ST., VINE ST - ARGYLE AV

Approximate Footage 601 - 900 **Log Number** 228495

Date(s) 1/15/2019 to 1/15/2019 **Time(s)** 00:00 to 00:00

Posting "No Parking" signs W/S OF ARGYLE AV, YUCCA ST. - S. FOR 100'

Approximate Footage 0 - 300 **Log Number** 228573

Date(s) 1/15/2019 to 1/15/2019 **Time(s)** 00:00 to 00:00

NOT A PERMIT

FilmL.A., Inc.
6255 W Sunset Blvd, 12th Floor
Hollywood, CA 90028
t: (213)977-8600 - f: (213)977-8601
www.filmla.com

Summary Information — Location

Location 1 of 1

Permit Number	F00146921-A	**Location Manager**	Jeff Mc Spadden
Production Company	PRIMARY ELEMENTS	Primary Phone	Mobile - 619-871-7873
Insured Company	PRIMARY ELEMENTS	Secondary Phone	Office - 310-922-1946
Production Title	I AM WOMAN		

Lane / Full Closure E/S CURBLANE OF VINE ST, YUCCA ST - S. FOR 300'
S/S CURBLANE OF YUCCA ST, VINE ST - ARGYLE AV

Approximate Footage 301 - 600

Date(s) 1/15/2019 to 1/15/2019 **Time(s)** 04:00 to 20:00

NOT A PERMIT

Permit #E0146921A

ROAD WORK AHEAD W20-1 | RIGHT LANE CLOSED AHEAD W20-5 | W1-6 (L) | LANE CLOSED C30(CA) | RIGHT LANE MUST TURN RIGHT R3-7

Ⓢ TRAFFIC SIGNAL

TRAFFIC CONE

TYPE I W/ SIGN

HIGH LEVEL WARNING DEVICE

ALL TRAFFIC CONTROL WILL BE INSTALLED TO MEET OR EXCEED THE MUTCD AND WATCH MINIMUM REQUIREMENTS

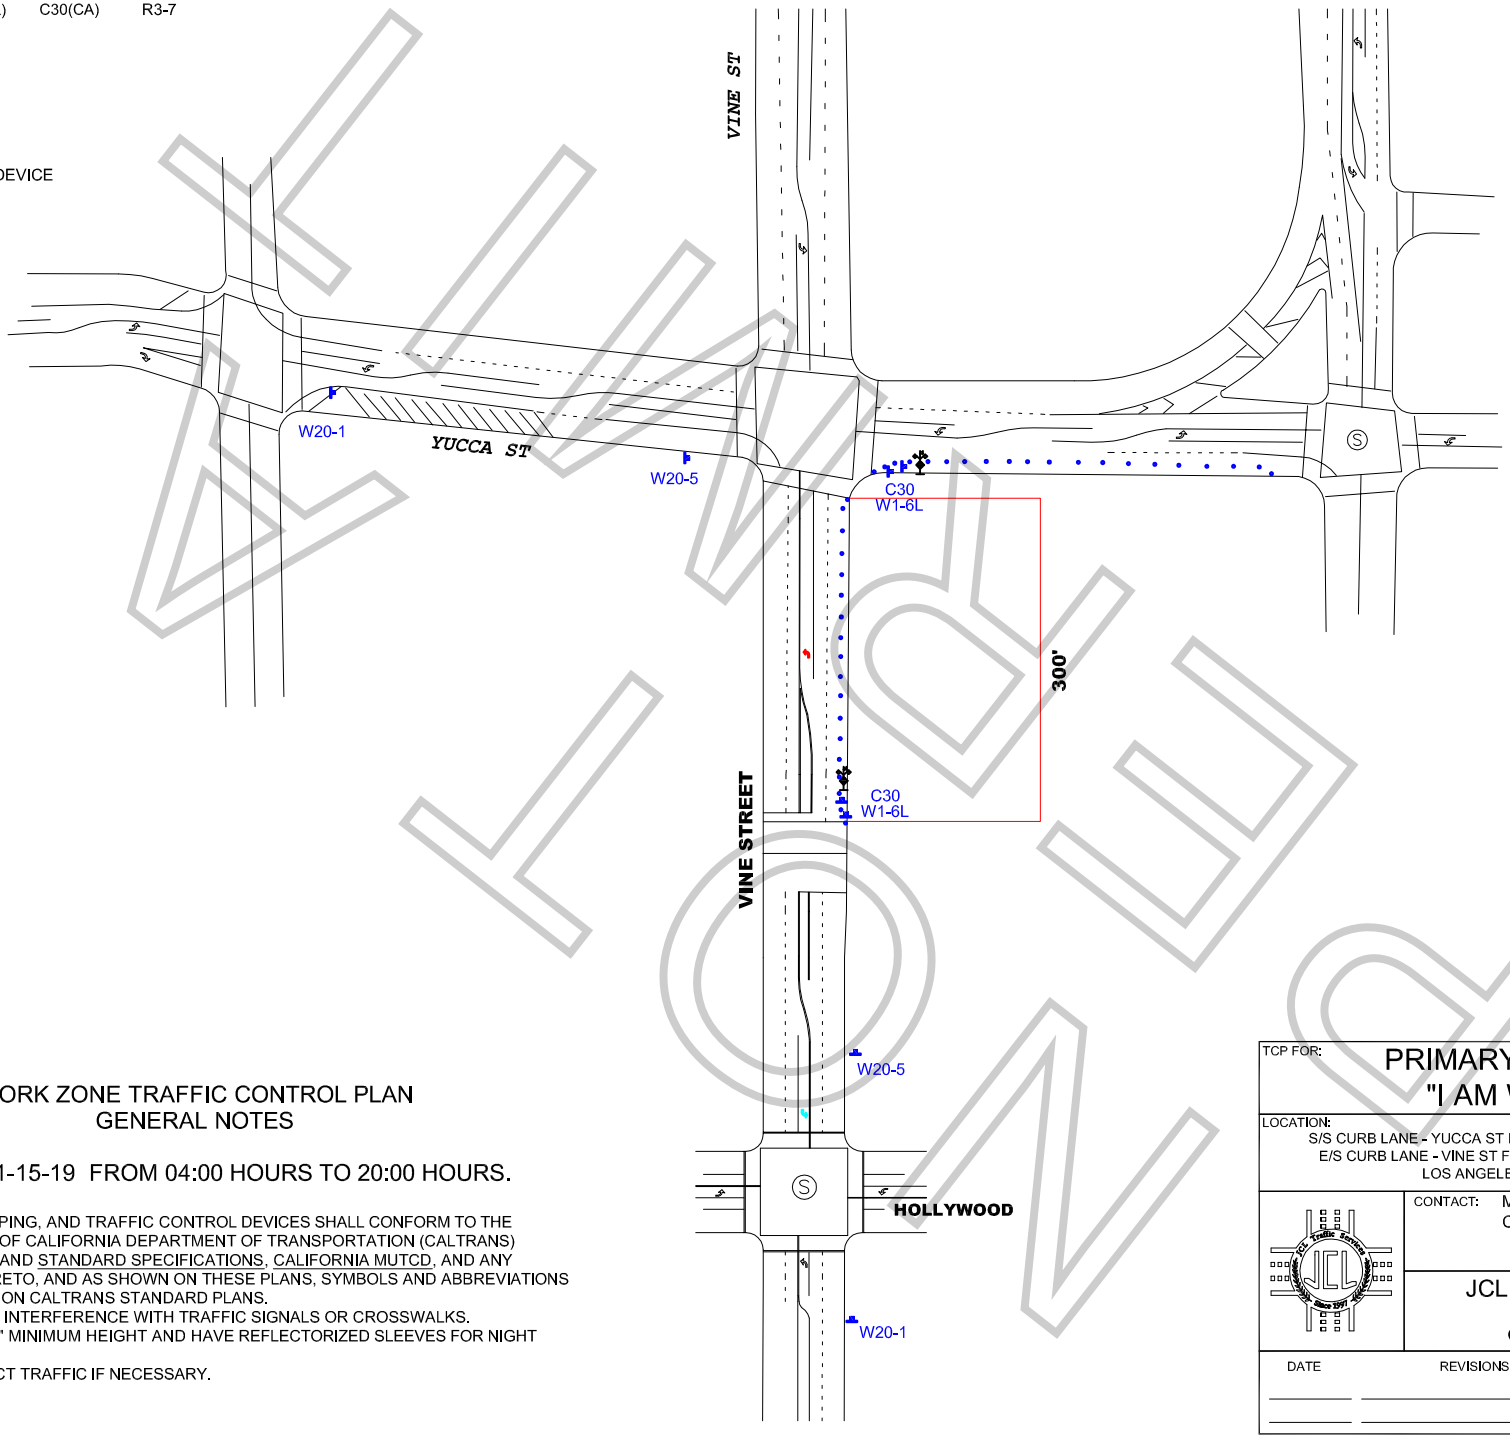

WORK ZONE TRAFFIC CONTROL PLAN
GENERAL NOTES

1. DATE/TIME: 1-15-19 FROM 04:00 HOURS TO 20:00 HOURS.

2. ALL SIGNING, STRIPING, AND TRAFFIC CONTROL DEVICES SHALL CONFORM TO THE (CURRENT) STATE OF CALIFORNIA DEPARTMENT OF TRANSPORTATION (CALTRANS) STANDARD PLANS AND STANDARD SPECIFICATIONS, CALIFORNIA MUTCD, AND ANY ADDENDUMS THERETO, AND AS SHOWN ON THESE PLANS, SYMBOLS AND ABBREVIATIONS USED ARE SHOWN ON CALTRANS STANDARD PLANS.
3. THERE WILL BE NO INTERFERENCE WITH TRAFFIC SIGNALS OR CROSSWALKS.
4. CONES WILL BE 28" MINIMUM HEIGHT AND HAVE REFLECTORIZED SLEEVES FOR NIGHT WORK.
5. POLICE WILL DIRECT TRAFFIC IF NECESSARY.

TCP FOR: PRIMARY ELEMENT: "I AM WOMAN"

LOCATION:
S/S CURB LANE - YUCCA ST FROM VINE ST TO ARGYLE AVE
E/S CURB LANE - VINE ST FROM YCCA ST TO 300' SOUTH
LOS ANGELES, CALIFORNIA

CONTACT: MICHAELA WRIGHT
OFFICE# 619-749-6088

JCL TRAFFIC SERVICES
(213) 622-9775
C31-CA Lic # 805357

DATE	REVISIONS	DRAFTER: MARIO MENJIVAR
		SCALE: N.T.S.
		FILM LA: CL

FLIWAY